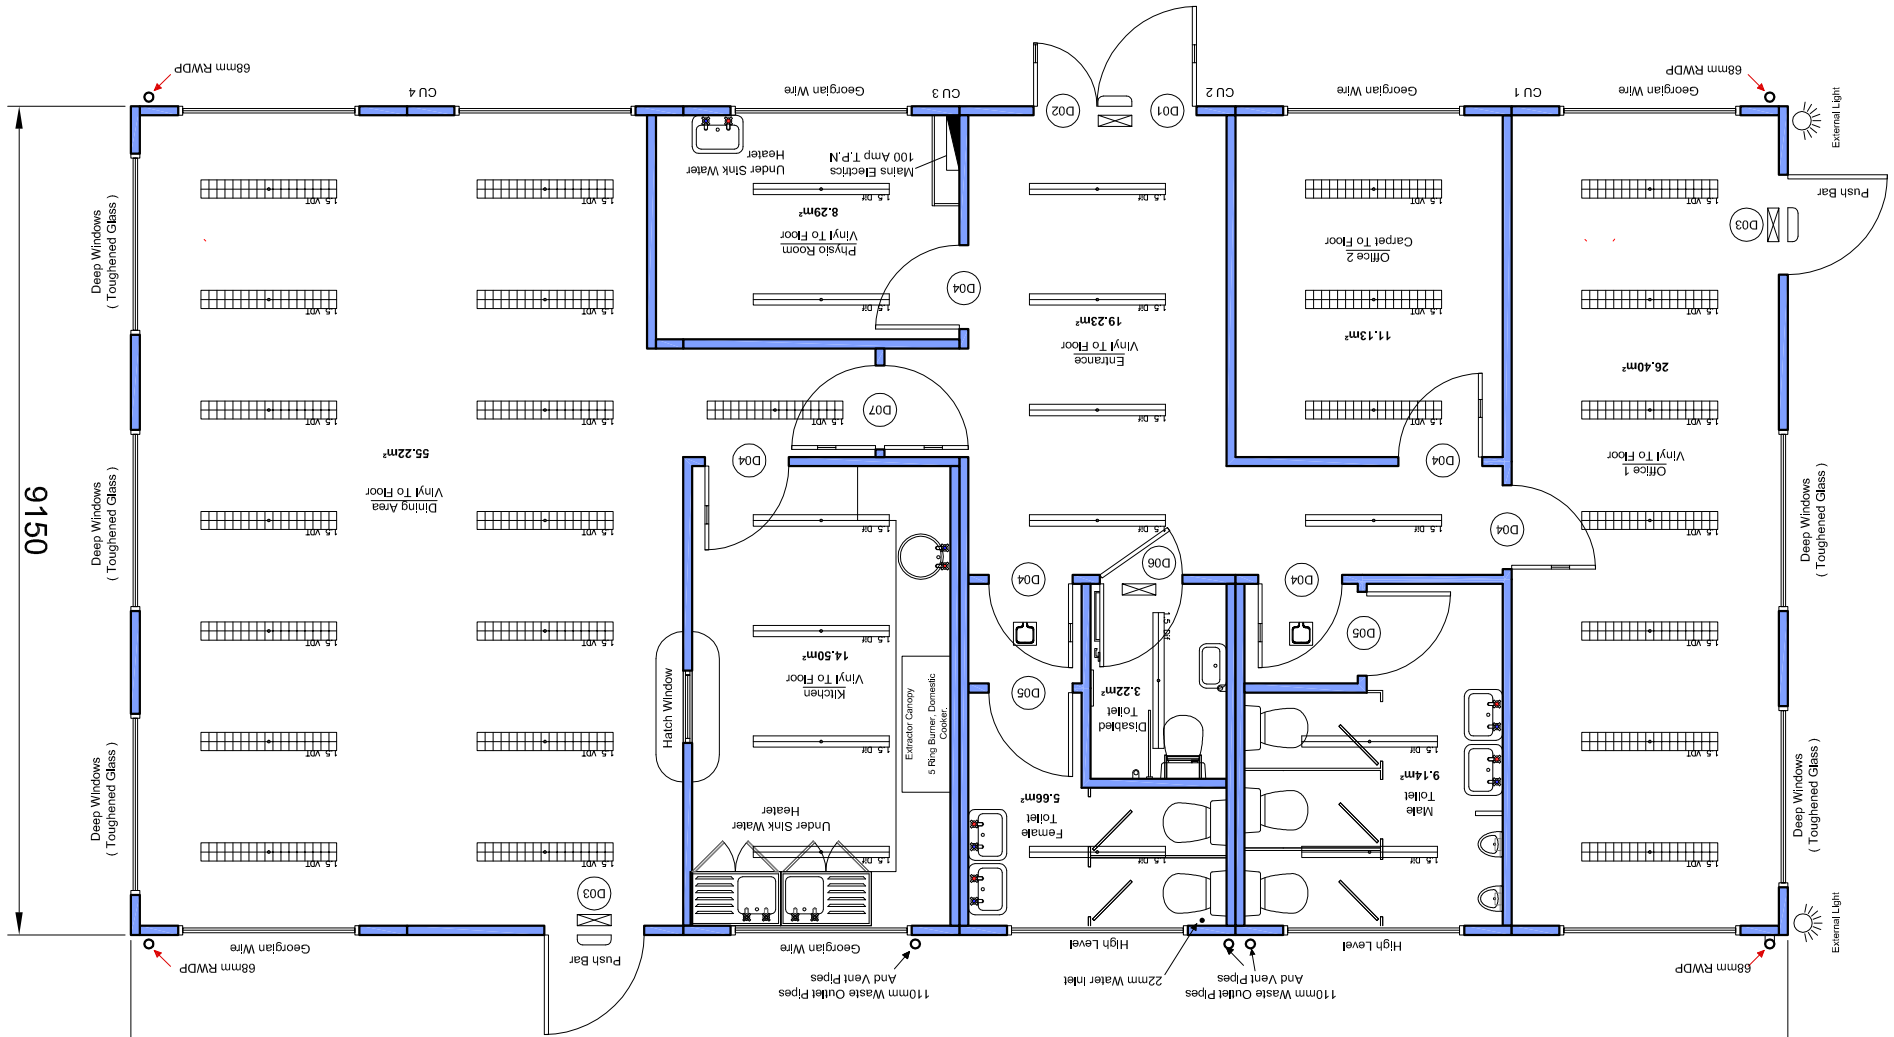
18300
9150
68mm RWDP
Georgian Wire
CU 1
CU 2
CU 3
CU 4
External Light
Push Bar
D01
D02
D03
D04
D05
D06
D07
Deep Windows
(Toughened Glass)
Office 1
Vinyl To Floor
26.40m²
Office 2
Carpet To Floor
11.13m²
Entrance
Vinyl To Floor
19.23m²
Physio Room
Vinyl To Floor
8.29m²
Mains Electrics
100 Amp T.P.N
Under Sink Water
Heater
Dining Area
Vinyl To Floor
55.22m²
Kitchen
Vinyl To Floor
14.50m²
Extractor Canopy
5 Ring Burner, Domestic
Cooker
Hatch Window
Under Sink Water
Heater
Disabled
Toilet
3.22m²
Female
Toilet
5.66m²
Male
Toilet
9.14m²
110mm Waste Outlet Pipes
And Vent Pipes
22mm Water Inlet
High Level

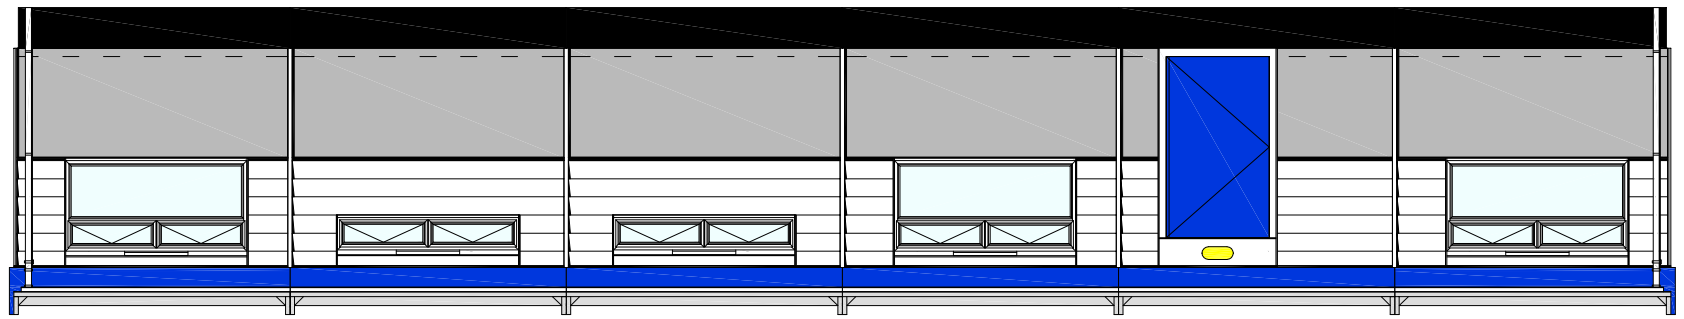

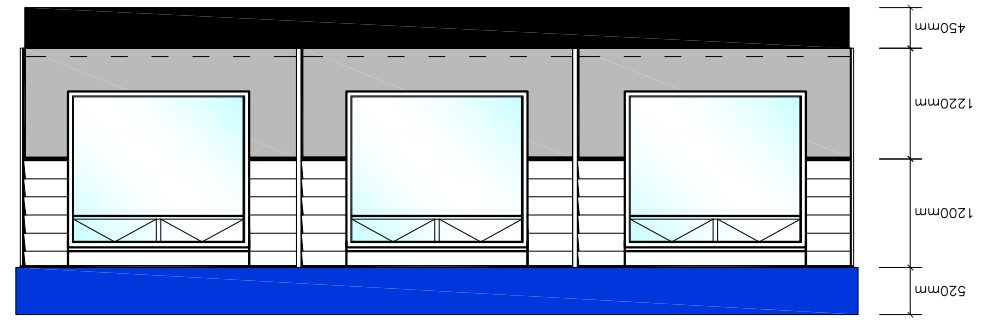
520mm
1200mm
1220mm
450mm

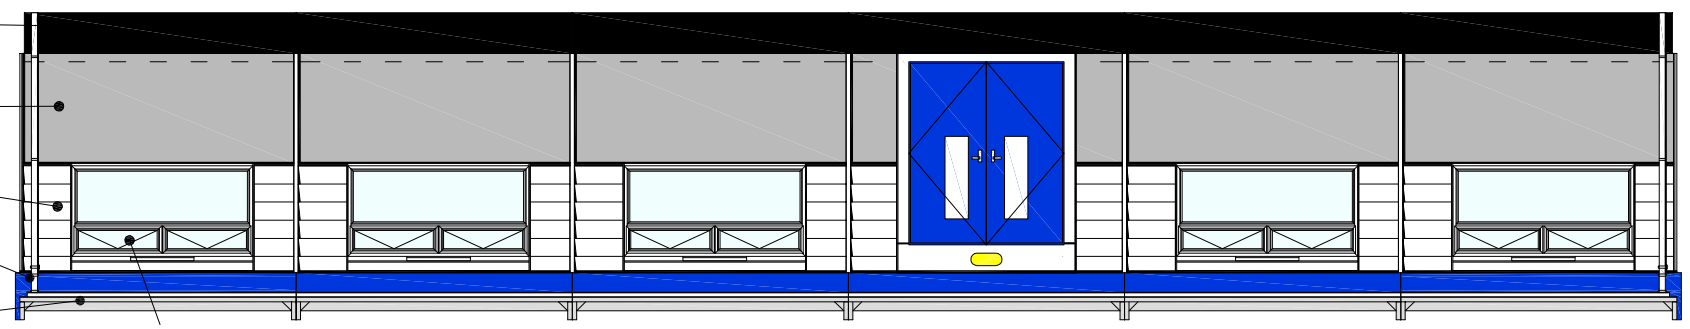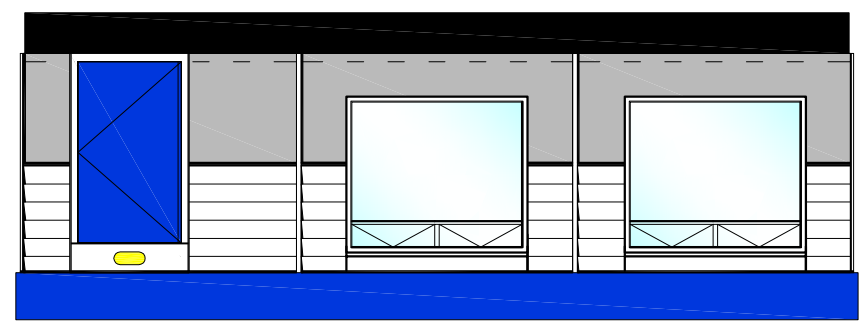
A-A Roof Finish - Grey
W.B.P. Ply Fascia
Colorsteel Clad - Blue
Aluminium Weatherlap Cladding - White
Natural Marble Chip Panel - Stenni - Grey
W.B.P. Ply Skin - Grey
Aluminium Window System -
Double Glazed