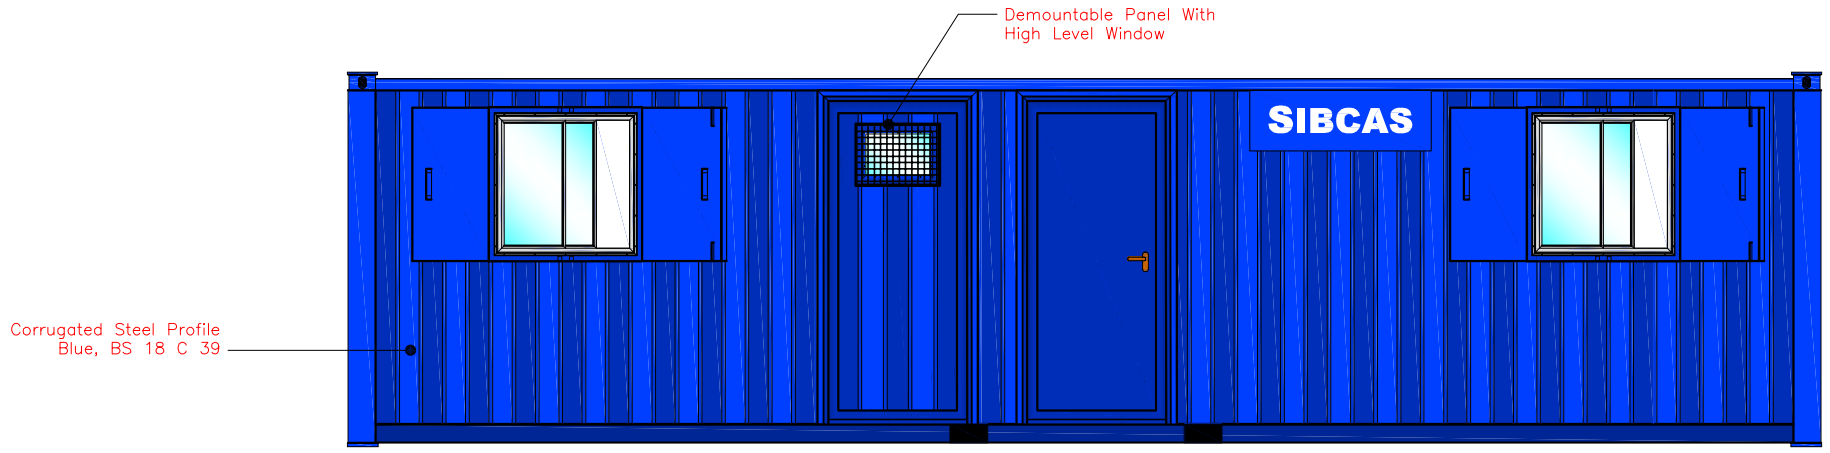

FRONT ELEVATION

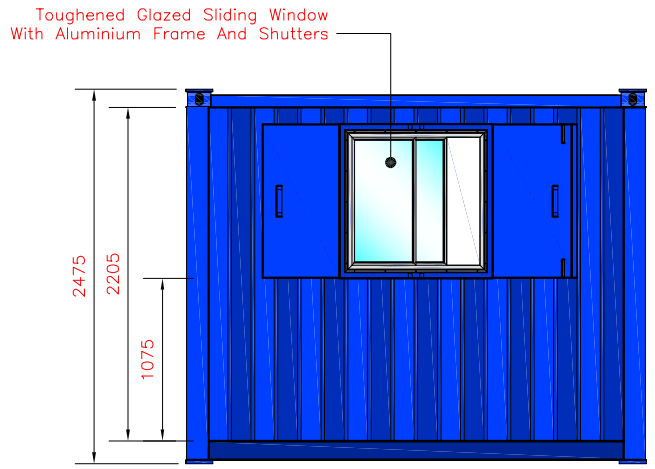

END ELEVATION

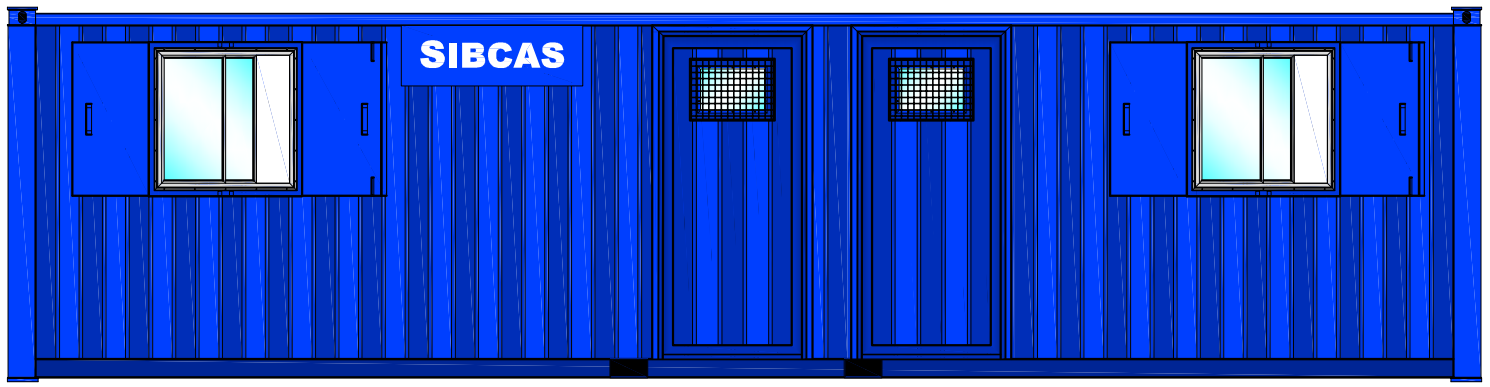

BACK ELEVATION

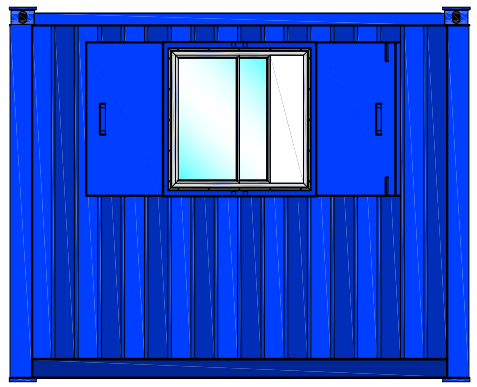

END ELEVATION

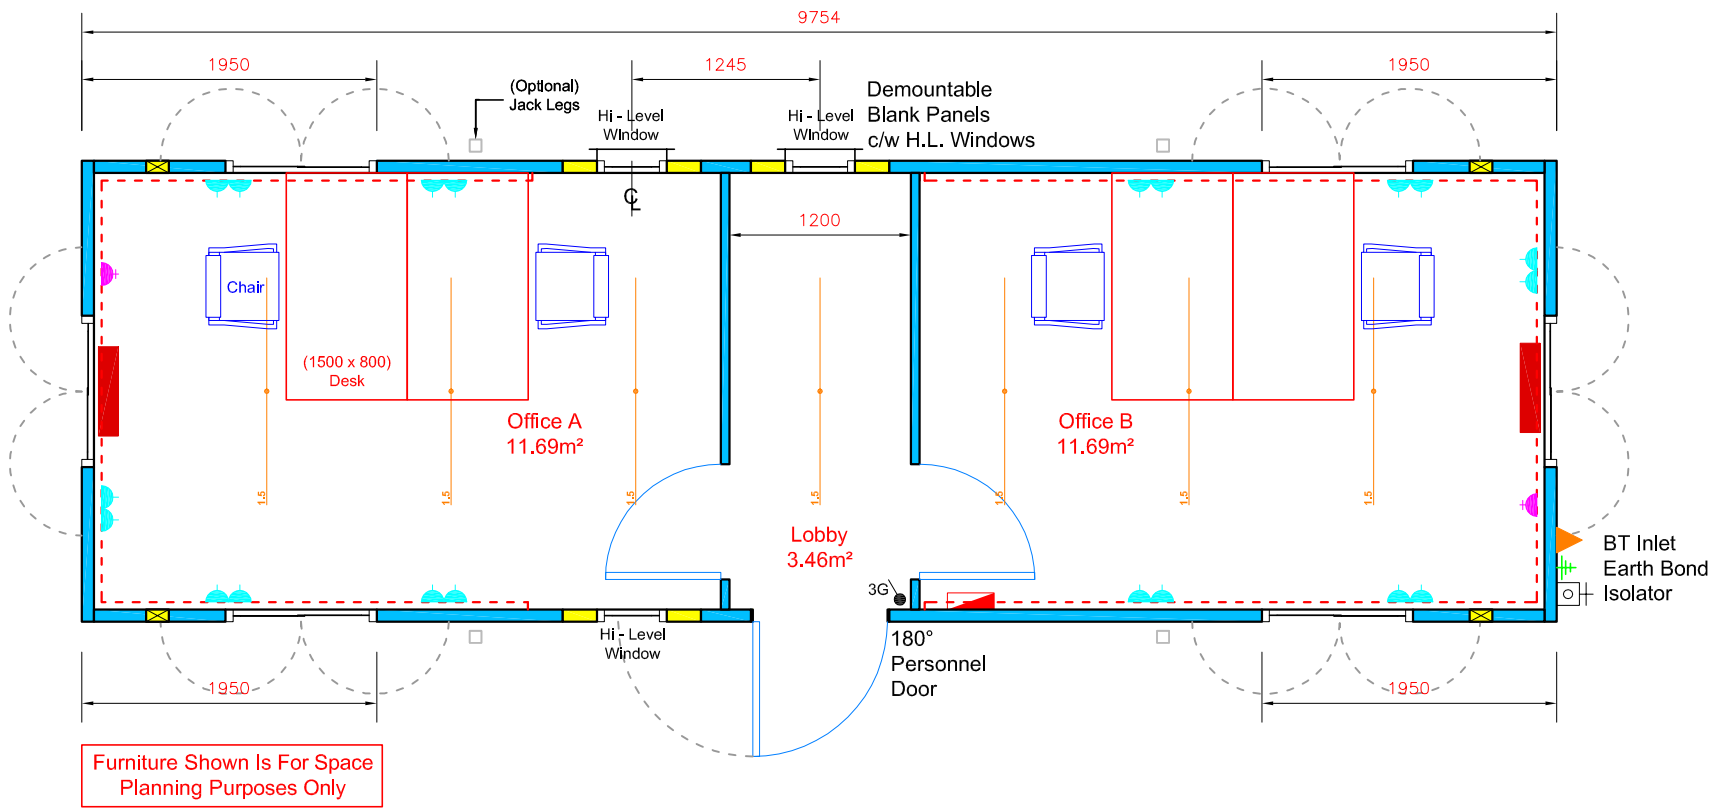

Revisions			
Date	Rev.	Name	Description

Project

Anti-Vandal
(50/50) Office/Office
32' x 10'

Client

Stage

SALES

A3

Drawn By	J. Busby	Date	Feb, 2006
Checked By	J. Storrie	Scale	1 : 50
Dwg No. SIB_AV023210		Revision : -	

SIBCAS
flexible modular accommodation

easton road, bathgate, w. lothian, scotland, eh48 2sf
t. 01506 633122 f. 01506 634320 www.sibcas.co.uk