SiBCAS

flexible modular accommodation
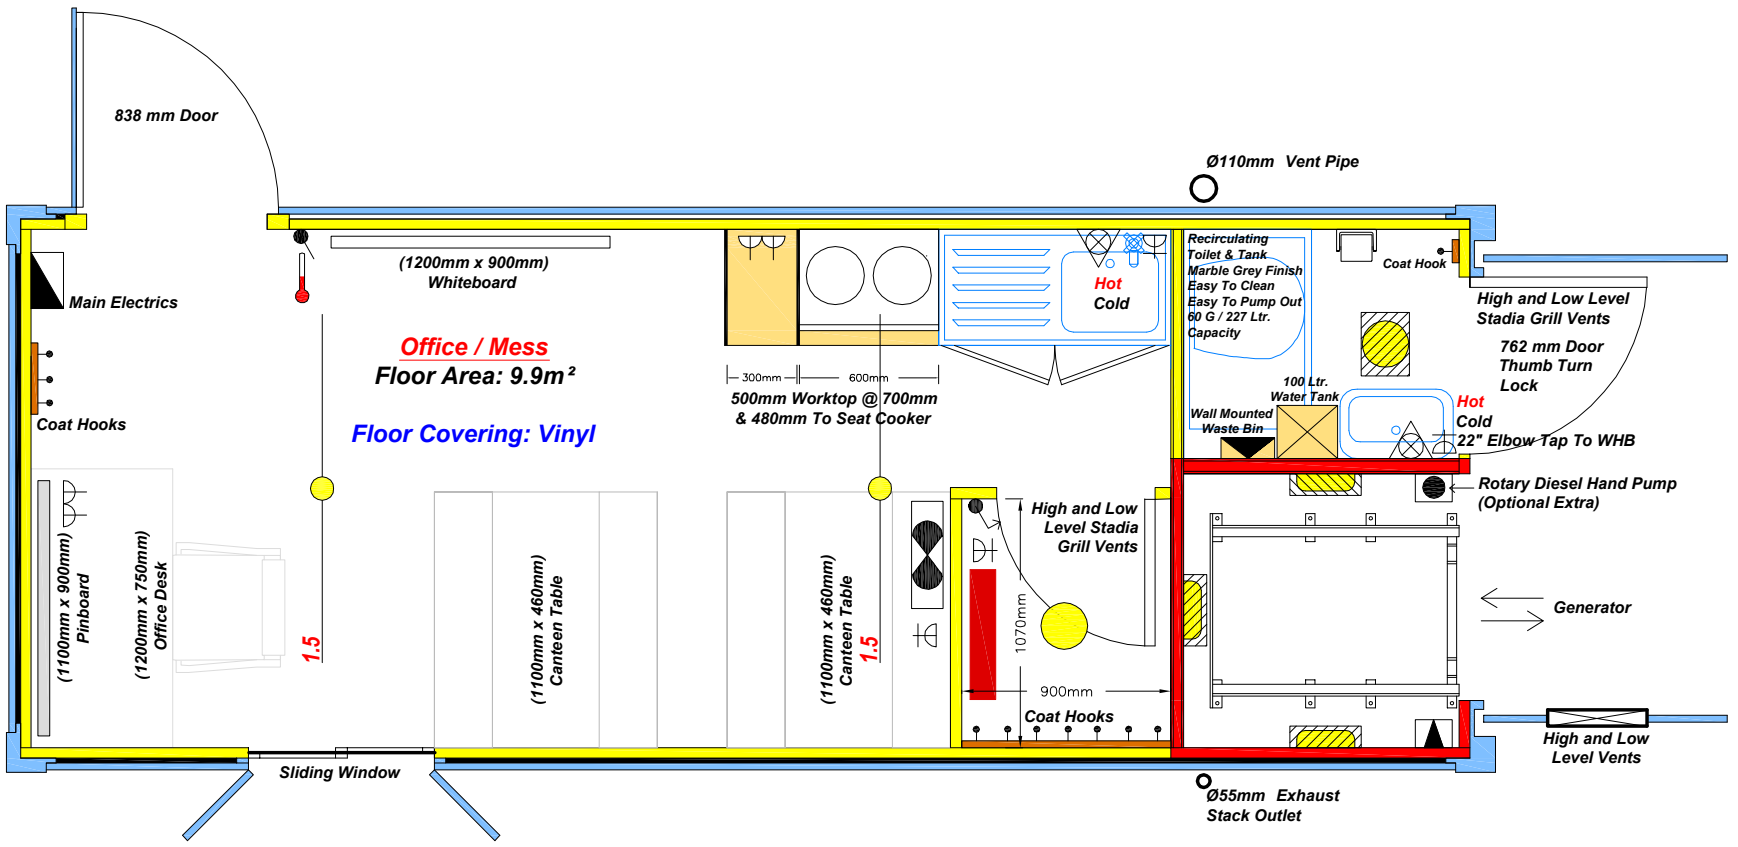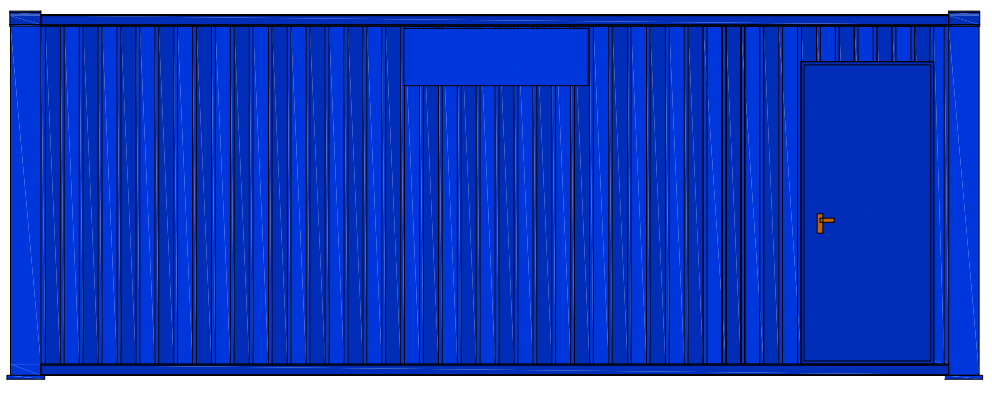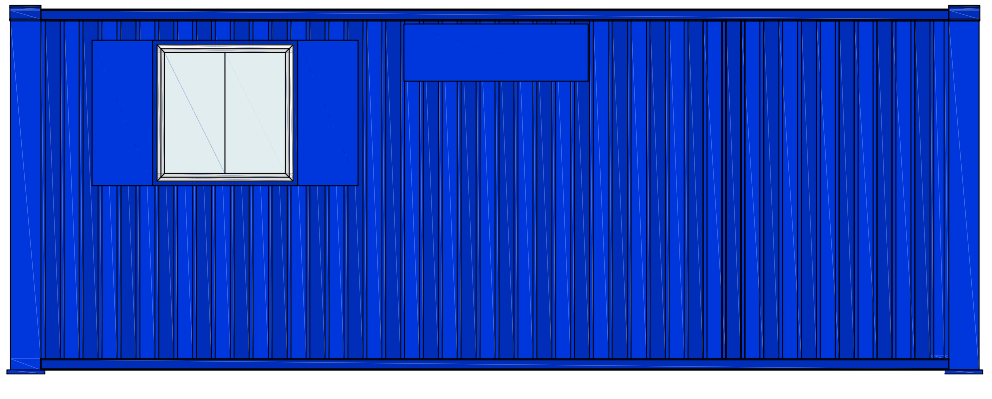
Welfarespace | 21ft self-contained